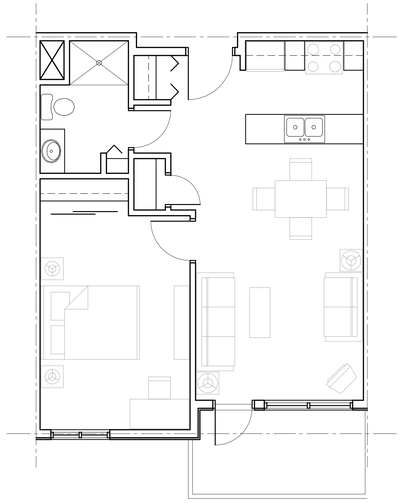

1 A2 UNIT A PLAN
SCALE: 1/4"=1'-0"

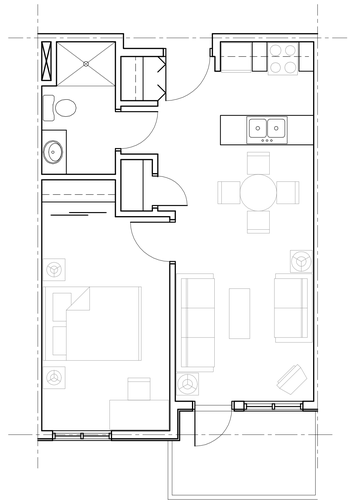

2 A3 UNIT B PLAN
SCALE: 1/4"=1'-0"

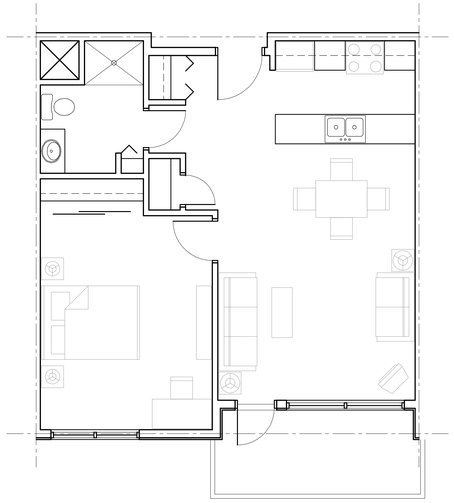

3 A2 UNIT C PLAN
SCALE: 1/4"=1'-0"

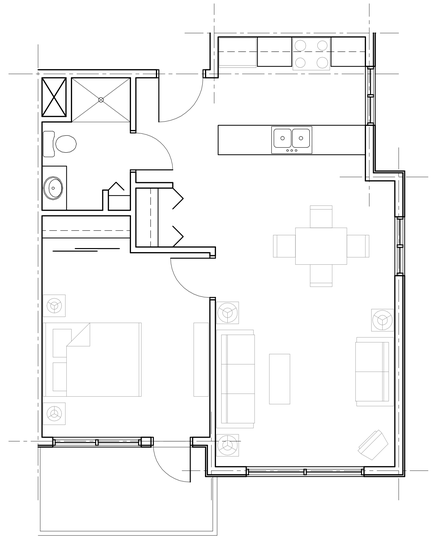

4 A2 UNIT D PLAN
SCALE: 1/4"=1'-0"

5 A3 UNIT E PLAN
SCALE: 1/4"=1'-0"

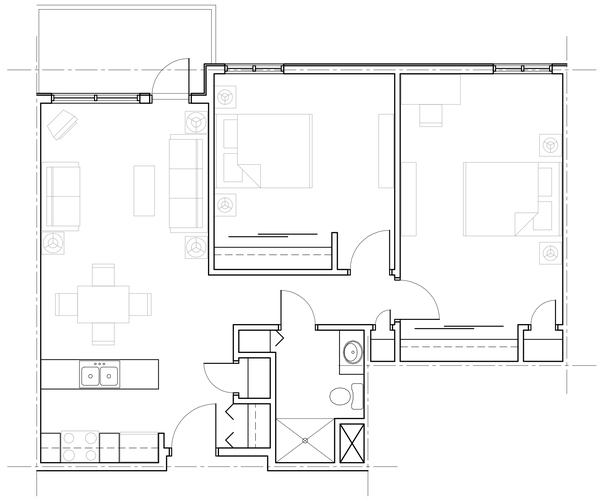

6 A3 UNIT F PLAN
SCALE: 1/4"=1'-0"

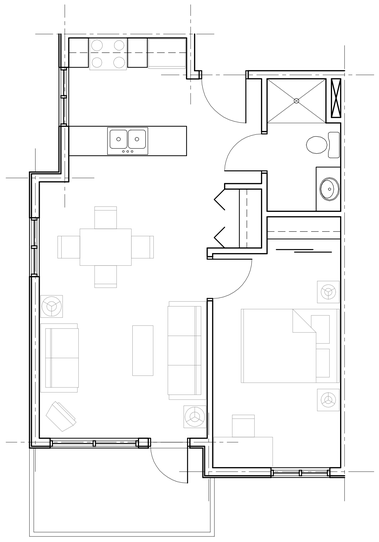

7 A3 UNIT G PLAN
SCALE: 1/4"=1'-0"

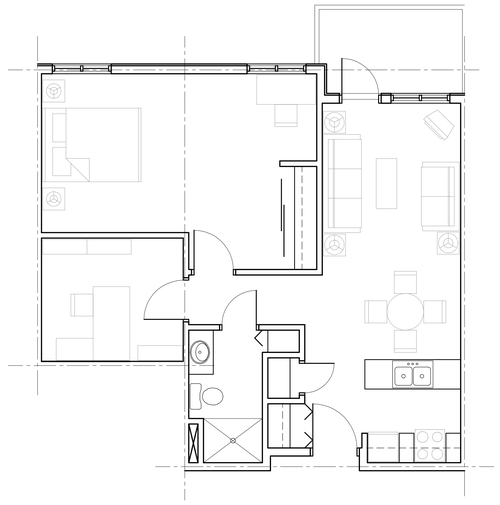

8 A3 UNIT H PLAN
SCALE: 1/4"=1'-0"

9 A3 UNIT J PLAN
SCALE: 1/4"=1'-0"

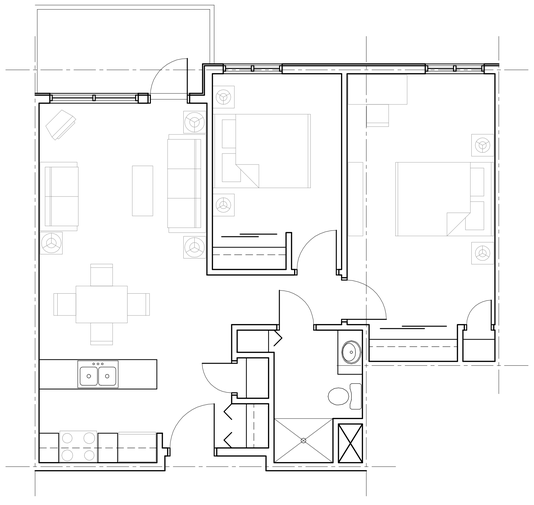

10 A2 UNIT K PLAN
SCALE: 1/4"=1'-0"

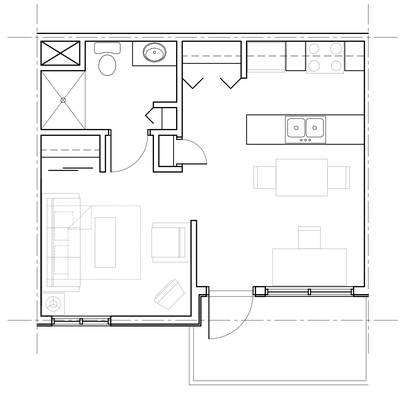

11 A2 UNIT L PLAN
SCALE: 1/4"=1'-0"

NOTES

This drawing as an instrument of service is the property of Robert Boyle Architecture Inc. Architects - Planners and may not be reproduced or used for other projects unless the reproduction carries their name. All designs and other information shown on the drawing are for use on this project only and are not to be used or reproduced otherwise without written permission of this office.

Written dimensions shall have precedence over scaled dimensions. Contractors shall verify and be responsible for all dimensions and conditions on the job and this office must be notified of any variations from dimensions and conditions shown on the drawing. Shop drawings shall be submitted to this office for approval before proceeding with fabrication.

NO	DATE	REVISIONS
.	–	–

ROBERT BOYLE ARCHITECTURE INC.

ARCHITECTS PLANNERS

360 WESLEY STREET
NANAIMO, B.C.
V9R 2T6
TEL: (250) 753-3495
FAX: (250) 753-1150
EMAIL: rba@island.net

ARCHITECT SEAL

CONSULTANT LOGO

CONSULTANT SEAL

SCALE 1/4" = 1'-0"
DRAWN
CHECKED –
DATE 19 FEB 08

PROJECT
PARKSVILLE SENIOR'S LODGE

CLIENT
799424 BC Ltd.
c/o ANA MESINA

PROJECT NO. 2723

SHEET TITLE
UNIT PLANS
.
.

SHEET NO. A5

REVISION