LANDSCAPE SITE PLAN

~ Preliminary Concept Drawing ~

PLANTING PALETTE (proposed) ~

McMillan Street Mixed Use Development
Parksville, British Columbia

08 August . 2005 Fred Brooks BCSLA

KEY	QTY.	BOTANICAL NAME	COMMON NAME
TREES - DECIDUOUS			
		Acer circinatum	Vine maple
		Acer palmatum	japanese maple
		Prunus ser. 'pink perfection'	flowering cherry
		Platanus acerifolia	London Plane tree
		Magnolia soulangiana	saucer magnolia
		Styrax japonica	japanese snowdrop tree
TREES & SHRUBS - CONIFEROUS			
		Pinus nigra	pine
		Pseudotsuga menziesii	douglas fir
		Picea	Serbian spruce
SHRUBS - BROAD LEAF EVERGREEN			
		Abelia 'edward goucher'	pink abelia
		Escallonia rubra	escallonia
		Fatsia japonica	japanese fatsia
		Pyracanta co. 'orange glow'	firethorn, orange
		Rhododendron	various
		Viburnum davidi	David's virburnum
		Prunus lauroc. 'zabeliana'	zabel's laurel
		Photinia glabra	photinia
		Pierisl japonica 'forest flame'	pieris
SHRUBS - DECIDUOUS			
		Azalea - knaphill, exbury	mixed colours
		Cornus alba elegantissima	varig. dogwwod shrub
		Hydrangea macro. 'facecap'	mixed colours
ROSES			
		Meidiland rose	rose, 'pink'
GROUNDCOVER			
		Vinca major	largeleaf periwinkle
		Polystichum munitum	native swordfern
VINES			
		Clematis	variuos flowering selections
		Lonicera	climbing honeysuckle
		Parthenocissus	Boston ivy
		Parthenocissus quinq.	Virginia creeper (grd.cover)
PERENNIALS			
		Rudbeckia	black-eye susan
		Digitalis purpurea	foxglove
		Delphinium elatum	delphinium

W S E

0' 40' 60' 80' 100' 120' 160'
Scale in FEET of Original Drawing 18.3m 24.4m 30.5m 36.6m 48.8m

25 ¢ coin on original

Scale: 1" = 16' ⌘ 8 August 2005

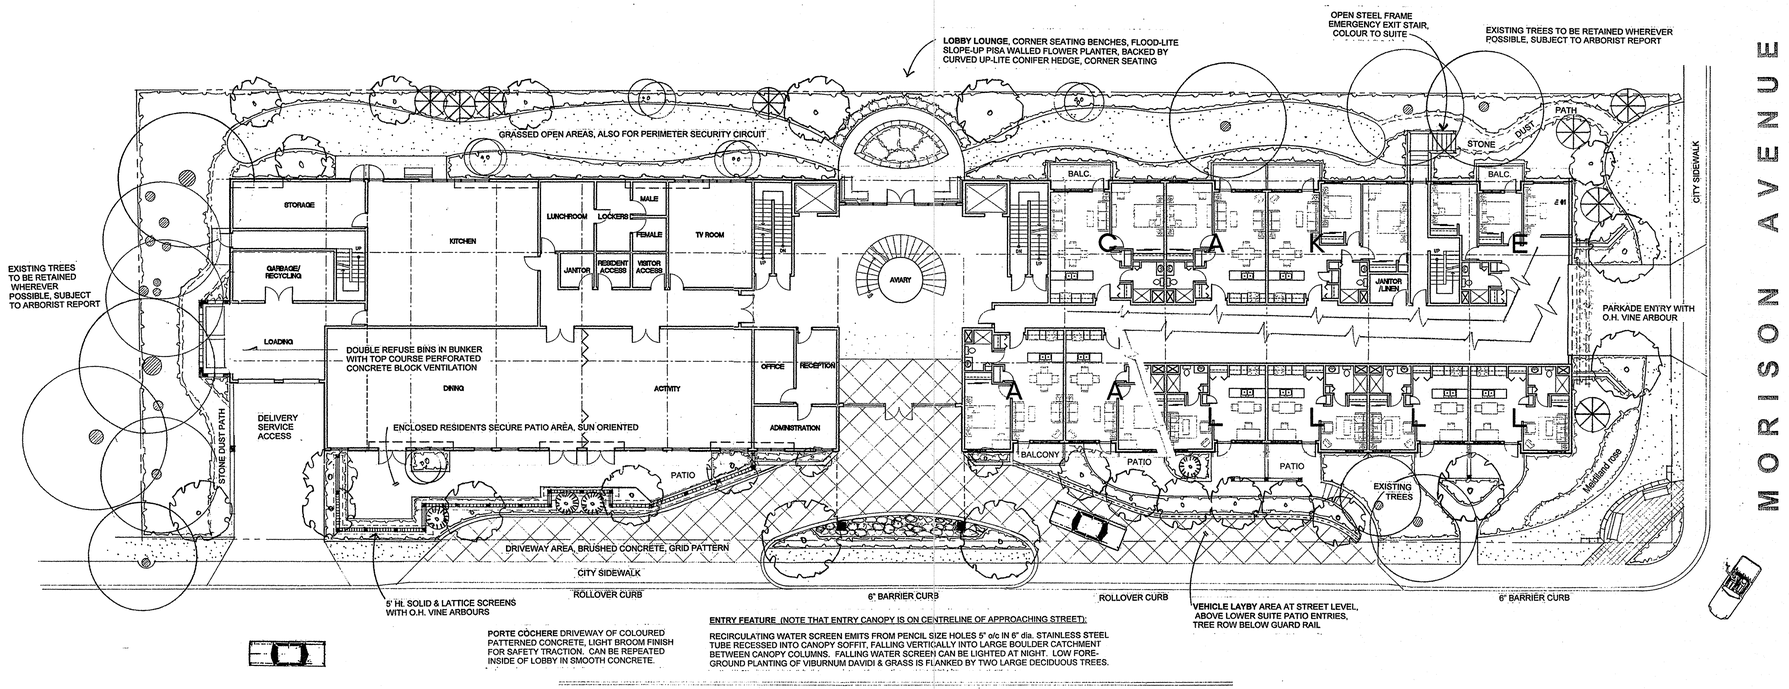

McMillan Street

Mixed Use Development

Downtown Parksville ~ B.C.

ROBERT BOYLE ARCHITECTURE INC.

ARCHITECTS PLANNERS

360 WESLEY STREET
NANAIMO, B.C.
V9R 2T6
TEL: (250) 753-3495
FAX: (250) 753-1150

FRED BROOKS BCSLA CSLA
LandscapeArchitect
4845 Laguna Way, Nanaimo, B.C. V9T 5C2
Tel/fax: 250 751 0950 email: fbla@shaw.ca